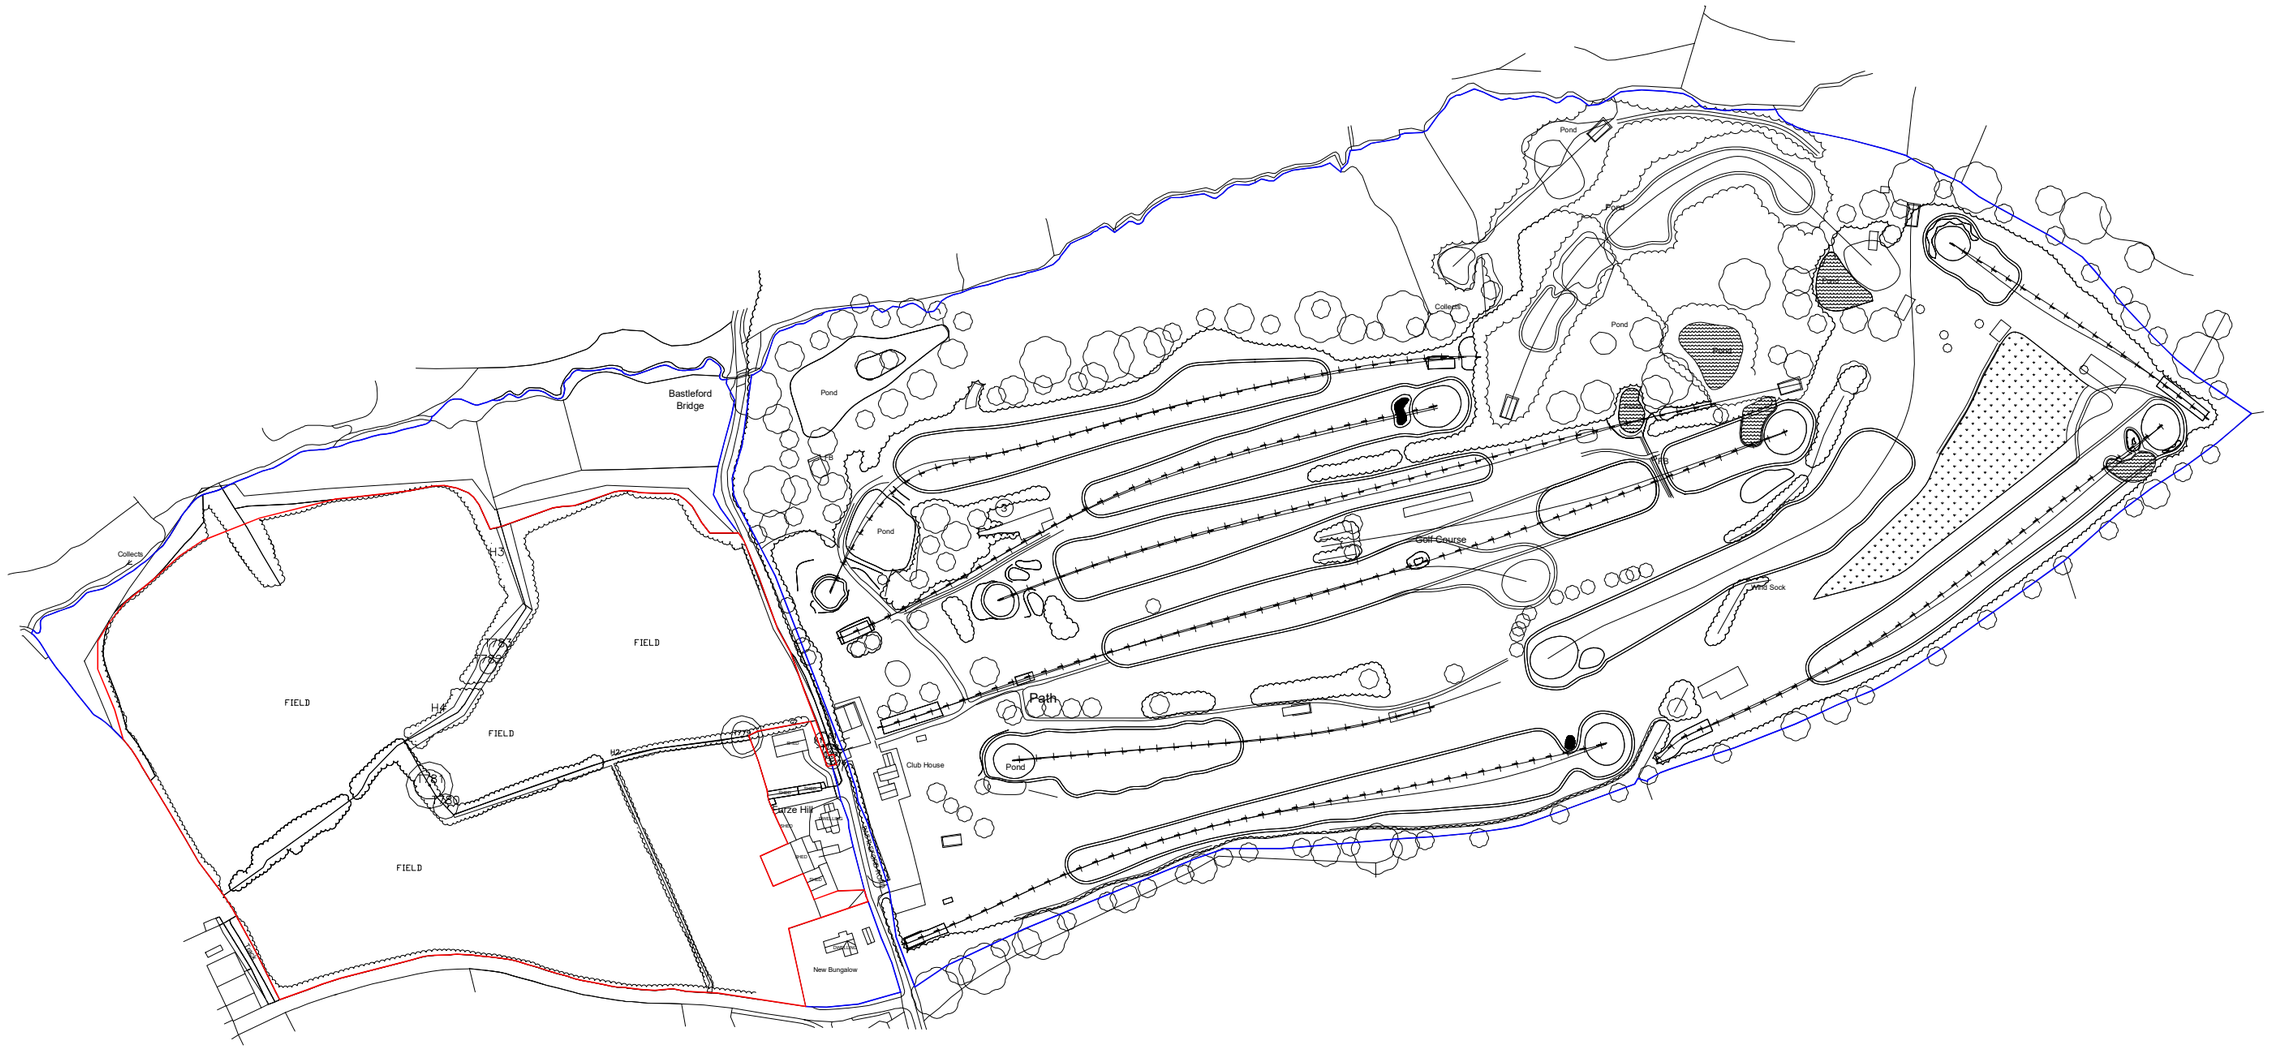

N

1:1250 0 5 10 20 30 40 50 metres

ANY DISCREPANCIES ARE TO BE REPORTED IMMEDIATELY TO IAN BARTLETT PLANNING & ARCHITECTURAL SERVICES

ALL DIMENSIONS TO BE CHECKED ON SITE BEFORE COMMENCING WORK. THIS DRAWING AND ITS PRINTED REPRODUCTIONS ARE COPYRIGHT RESERVED AND ARE NOT TO BE USED WITHOUT THE SOLE PERMISSION OF IAN BARTLETT PLANNING & ARCHITECTURAL SERVICES

Ian Bartlett
Dipl(Arch) RIBA, MRC
Planning & Architectural Services
6 Congdon Place, Haverfordwest, Pembrokeshire, SA61 7RL
T 01437 776208
M 07855 960084
E info@ianbartlettplanning.co.uk
www.ianbartlettplanning.co.uk

PROJECT TITLE
CHANGE OF USE OF LAND FOR PROPOSED EXTENSION TO EXISTING GOLF COURSE , DAWN TILL DUSK GOLF COURSE, BASTLEFORD ROAD, ROSEMARKET, SA73 1JY

DRAWING TITLE
EXISTING SITE PLAN

SCALE 1:1250 on A0

DRAWING No. 833-02

DATE 10.2025

REVISION